FilmL.A., Inc.
6255 W Sunset Blvd, 12th Floor
Hollywood, CA 90028
t: (213)977-8600 - f: (213)977-8601
www.filmla.com

Summary Information

Permit No: F00156866-B **Type of Permit:** FILMING **Release Date:** 11/07/2019

Production Company	SUBSIDIARY OF AT&T WARNER BROS. TELEVISION, A DIVISION OF WB STUDIO ENTERPRISES INC
Insured Company Name	SUBSIDIARY OF AT&T WARNER BROS. TELEVISION, A DIVISION OF WB STUDIO ENTERPRISES INC
Contact Phone No. 1	213-300-2236
Contact Phone No. 2	
Fax	
Address	4000 WARNER BLVD BURBANK, California 91522
Production Title	THE FUGITIVE
Type of Production	TV Drama

Producer	Don Tardino
Director	Stephen Hopkins
1st AD	Cliff Lanning
Production Manager	Ryan Craig
FilmL.A. Coordinator	Philip Ujlaki
Location Manager	Douglas Burke
Primary Phone	Mobile - 310-745-4699
Secondary Phone	
Location Assistant	N/A N/A
Primary Phone	Mobile - N/A
Secondary Phone	

Fees

FILMLA NON-REFUNDABLE FILM PERMIT RIDER FEE	$111.00
FILMLA MONITOR FEES - DOUBLE TIME	$195.00

Total Permit Fee $306.00

Number of Locations 1

NOT A PERMIT

FilmL.A., Inc.
6255 W Sunset Blvd, 12th Floor
Hollywood, CA 90028
t: (213)977-8600 - f: (213)977-8601
www.filmla.com

Summary Information — Location

Permit Number F00156866-B
Production Company SUBSIDIARY OF AT&T WARNER BROS...
Insured Company SUBSIDIARY OF AT&T WARNER BROS...
Production Title THE FUGITIVE

Location Manager Douglas Burke
Primary Phone Mobile - 310-745-4699
Secondary Phone

Location Address 708 Hartford Ave, Los Angeles, CA, 90017
Location Type Store front
Prep Dates 11/6/2019 - 11/6/2019 07:00 - 19:00 1 day
Film Dates 11/7/2019 - 11/7/2019 09:00 - 22:00 1 day
Strike Dates 11/8/2019 - 11/8/2019 07:00 - 19:00
Open or Closed to the Public Closed

Generic Conditions
THE CONSUMPTION OF ALCOHOLIC BEVERAGES AND THE USE OF DRUGS, INCLUDING MARIJUANA, ON LOCATION BY ANY CAST, CREW, OR INVITED GUESTS IS STRICTLY PROHIBITED.
*Certain service and personnel fees required by jurisdictional agencies are not collected by FilmL.A. Any such fees must be paid directly to the appropriate agency, and a separate invoice will be provided to the permittee.
*LA CITY AND/OR LA COUNTY FIRE CHECKLIST ATTACHED TO FINAL PERMIT. THE PERMITTEE IS RESPONSIBLE FOR COMPLETING CHECKLIST PRIOR TO FILMING ACTIVITY AT THIS LOCATION. NON COMPLIANCE MAY RESULT IN ASSIGNMENT OF A FIRE OFFICER.
Community Survey Obtained
Equipment staging and vehicles may park on one side of the street only.
Must comply with attached conditions
Must Maintain 5' Clearance on Sidewalks/Walkways
Must maintain local/emergency access
No cast or crew parking on area streets
No steps from trailers, trucks or motorhomes may be facing road
Number of uniformed officers listed on the permit is a minimum requirement. Permittee remains responsible for deploying a sufficient number of uniformed officers to provide traffic and crowd control to ensure the safety of the film crew and the public.
Traffic control must be done in accordance w/MUTCD
Traffic Officers Required
Uniformed officers shall have a copy of the film permit in their possession and are required to confirm that all traffic control signage devices are in place.

Please see attached documents
U29401, 11.07.19, HERRMANN, F156866.pdf
Hartford Ave (closure) btwn 7th St & 200ft South - The Fugitive.pdf
AL.FUGITIVE.pdf
1200_Block_of_West_7th_Street_June_2019.pdf

Equipment on Location

Type	Quantity
5 or 10 ton trucks	5
Catering Truck	1
Condors	1
Cranes	1
Cube Trucks	3
Generator	2
Honey Wagons	1
Picture vehicles	5

Personnel on Location

Type	Quantity
Cast	5
Crew	85
Extras	10
FilmL.A. Monitor(s)	1
Off-Duty/Retired LAPD Officer(s)	2

NOT A PERMIT

FilmL.A., Inc.
6255 W Sunset Blvd, 12th Floor
Hollywood, CA 90028
t: (213)977-8600 - f: (213)977-8601
www.filmla.com

Summary Information

Location

Permit Number F00156866-B
Production Company SUBSIDIARY OF AT&T WARNER BROS...
Insured Company SUBSIDIARY OF AT&T WARNER BROS...
Production Title THE FUGITIVE

Location Manager Douglas Burke
Primary Phone Mobile - 310-745-4699
Secondary Phone

Portable restrooms	1
Scissor Lifts	1
Semi Trucks	5
Stakebed Trucks	5
Trailers	3
Vans	4

Filming Activities Atmospheric smoke effects (water based); Drive ups & away; Equipment on property; Interior and exterior dialogue; Intermittent pedestrian control; Intermittent traffic control - 90 seconds standard;

Special Effects: F/X Permit # 29401

Type	No. Times Per Day	No. Takes Per Take
Fire Bars	15 - 20	15 - 20

Description of F/X Scene: AFTERMATH FIRES USING 2 @ 3' PROPANE FIRE BARS AND DURAFLAME LOGS FOR SPOT FIRE EFFECTS

DURA FLAME LOGS , WALNUT DUST FOR SMOLDERING SMOKE EFFECT
LARGE ATMOSPHERIC SMOKE USING WATER BASED SMOKE MACHINES

Jurisdiction **Political:** Los Angeles City - Council District 01 **Police:** Los Angeles Police **Fire:** Los Angeles City Department

Thomas Guide **Page:** 634 **Grid:** D4

Coordinator Note RIDER B - EXTENDS HOURS TO 2200 FOR ALL ACTIVITY AND COLLECTS 3 ADDITIONAL HOURS FOR MONITOR.

Parking

Base Camp
Location Type : Other Location
1201 W. 5th ST, Los Angeles, CA, 90017

Crew Parking
Location Type : Other Location
1201 5th St, Los Angeles, CA, 90017

NO PERMIT

F-315-U

LOS ANGELES FIRE DEPARTMENT

Permit #F00156866-B

Permit No: 29401

Date Issue 11/5/2019

SPECIAL PERMIT TO USE SPECIAL EFFECTS

State Lic N 2384.08

Name: HERRMANN, BRENT | Address: | Phone: (818) 623-8491

Company: | City: | Mobile:

Email: | State: | Zip: | Fax:

2nd Operator: 3502.07 Ryan Thuotte

Production Title: FUGITIVE | Production Company: WARNER BROS

Location: 708 HARTFORD AVE

PERMISSION IS HEREBY GRANTED TO SIMULATE:

AFTERMATH FIRES USING 2 @ 3' PROPANE FIRE BARS AND DURAFLAME LOGS FOR SPOT FIRE EFFECTS

USING THE FOLLOWING SPECIAL EFFECTS MATERIAL:

DURA FLAME LOGS , WALNUT DUST FOR SMOLDERING SMOKE EFFECT
LARGE ATMOSPHERIC SMOKE USING WATER BASED SMOKE MACHINES

2 - 5 GAL PROPANE TANKS

UNDER THE FOLLOWING CONDITIONS:

UNDER THE DIRECT SUPERVISION OF HERRMANN, BRENT, 2384.08 AND SPOT CHECK FOR EFFECTS ONLY.
GENERAL PRECAUTIONS WITH MULTIPLE FIRE EXTINGUISHERS AVAILABLE. F156866

ADDITIONAL TERMS AND CONDITIONS

992.6 HSC RESPONSIBILITY. The Company representative shall provide to the authority having jurisdiction the name and license number of the special effects operator who shall have the authority, responsibility and be in charge of handling all Special Effects Material. The company representative shall also allocate sufficient time to the Special Effects Pyrotechnic Operator to prepare for the transportation, parking, storing, securing daily, discharging, disposing of, or otherwise handling of fireworks, pyrotechnic devices, or materials in a sane manner. Upon completion of firing, no unauthorized person shall be permitted access to the firing area until the licensed pyrotechnic operator has determined the area to be safe and secure.

NOTICE: The permittee and production company shall be advised that this permit in no way removes or modifies their responsibility to comply with any other applicable laws or ordinances, including those relating to excessive noise.

57.105.8 THE CHIEF SHALL HAVE THE POWER TO REVOKE OR SUSPEND ANY SPECIAL PERMIT UPON VIOLATION OF THE TERMS AND CONDITIONS IN ACCORDANCE WITH PROVISIONS OF SECTION 57.105.5 OF THE LOS ANGELES MUNICIPAL CODE.

SUBJECT TO FIELD INSPECTION

NO DEVIATION WITHOUT WRITTEN PERMISSION

TEMPORARY FROM

11/7/2019 TO **11/7/2019**

Fire Chief
By: HUDSON
Phone: 213 978-3670

lafd:rev 2/2017

NOT A PERMIT

Permit #F00156806-B

R3-1 R3-2 R11-4 R11-2 SC3 M4-10(L) M4-10(R) W20-2 W20-3 W20-1 R5-1

ALL TRAFFIC CONTROL WILL BE INSTALLED TO MEET OR EXCEED THE LATEST CA-MUTCD MINIMUM REQUIREMENTS

Ⓢ TRAFFIC SIGNAL

● TRAFFIC CONE

TYPE I W/ SIGN

FLASHING ARROW SIGN (FAS)

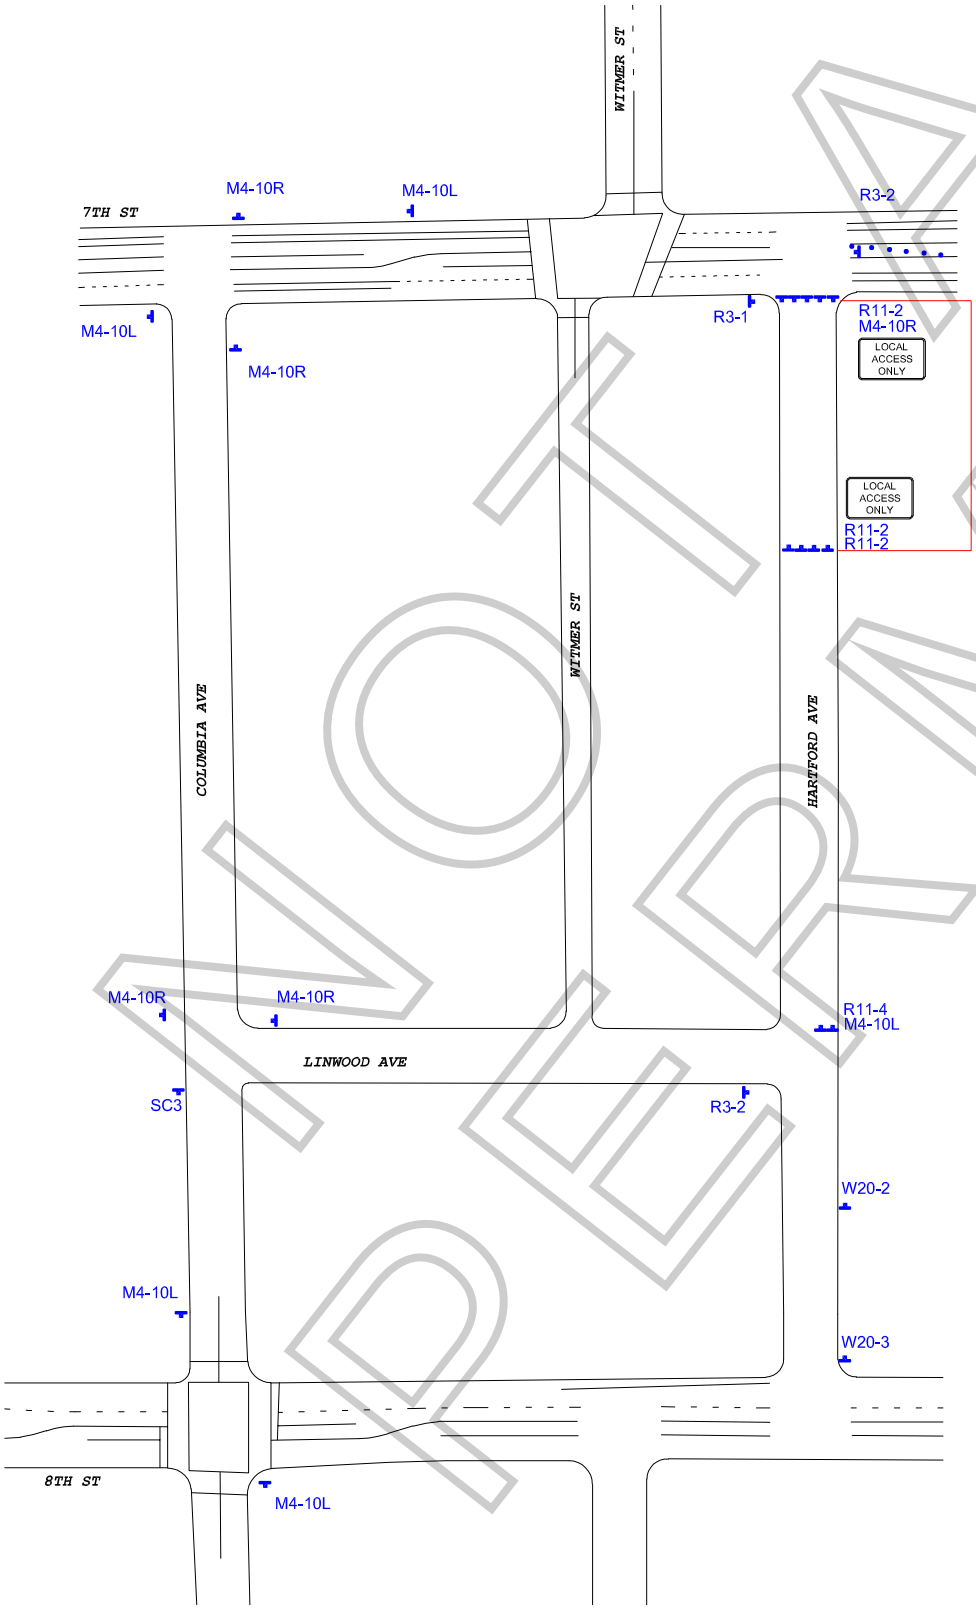

WORK ZONE TRAFFIC CONTROL PLAN GENERAL NOTES

1. **DATE/TIME: 11-7-19 FROM 09:00 HOURS TO 19:00 HOURS.**
2. ALL SIGNING, STRIPING, AND TRAFFIC CONTROL DEVICES SHALL CONFORM TO THE (CURRENT) STATE OF CALIFORNIA DEPARTMENT OF TRANSPORTATION (CALTRANS) STANDARD PLANS AND STANDARD SPECIFICATIONS, CALIFORNIA MUTCD, AND ANY ADDENDUMS THERETO, AND AS SHOWN ON THESE PLANS, SYMBOLS AND ABBREVIATIONS USED ARE SHOWN ON CALTRANS STANDARD PLANS.
3. THERE WILL BE NO INTERFERENCE WITH TRAFFIC SIGNALS OR CROSSWALKS.
4. CONES WILL BE 28" MINIMUM HEIGHT AND HAVE REFLECTORIZED SLEEVES FOR NIGHT WORK.
5. POLICE WILL DIRECT TRAFFIC IF NECESSARY.

TCP FOR:	WARNER BROTHERS TV: "THE FUGITIVE"
LOCATION:	FULL CLOSURE - HARTFORD AVE FROM 7TH ST TO 200' SOUTH LOS ANGELES, CALIFORNIA
CONTACT:	MURRAY MILLER PH# 310-480-6793
	JCL TRAFFIC SERVICES (213) 622-9775 C31-CA Lic # 805357
DATE / REVISIONS	DRAFTER: MARIO MENJIVAR
	SCALE: N.T.S.
	FILM LA:

NOT A PERMIT

Appointment of Stanley Production Services
As Authorized Agent and Representative

I certify that I am a representative of _____ ("Principal") and am authorized to enter into binding contractual agreements on its behalf. I further certify that I am authorized by Principal to appoint other representatives and agents for Principal and to give such representatives and agents authority to enter into and bind Principal to agreements relating to the issuance of and compliance with location film (e.g. theatrical, television, commercial and other motion. picture filming) and still photographic permits, including the permits themselves and any riders to such permits. Acting on behalf of Principal in my capacity as its authorized representative, I appoint Stanley Production Services and it employees and agents SPS as Principal's authorized representatives and agents to apply for location film (e.g. theatrical, television, commercial and other motion. picture filming) and still photographic permits on behalf of Principal through FilmLA, Inc. for any city, county or through any other jurisdictions where FilmLA, Inc. operates, to negotiate, discuss, accept, modify, agree to and bind Principal to the terms and conditions of such permits (including all restrictions and/or community guidelines applicable to any such permit); and to execute such permits on behalf of Principal. Principal understands, acknowledges and agrees that it (and/or its insurer) remains responsible and liable for all obligations imposed by or incidental to any permit or rider issued to Principal signed by any employee or agent of (including any coordinator, runner or messenger used by) SPS Principal further agrees to comply with the terms and conditions of any such permits and hereby appoint SPS as an authorized representative to facilitate compliance with such terms and conditions following issuance of any such permits and to enter into agreements for Principal with respect thereto. Any person, agency, entity, or organization (including FilmLA, Inc. and any city, county or other jurisdictions where FilmLA, Inc. operates) may rely upon this appointment and need not obtain further authorization for any act described herein. An original or faxed copy of this appointment shall be sufficient, and may be treated as an original for your purposes. The appointment may be revoked by Principal at any time in writing delivered to FilmLA, Inc., but in any case shall expire one (1) year from the date of execution set forth below.

I declare under penalty of perjury under the laws of the State of California that I am authorized to appoint SPS as agent for Principal, and based upon that authority I hereby appoint SPS as Principal's agent as set forth herein.

Date: 11/5/2019

Representative's Signature

Douglas Burke

Representative's Name (Please Print)

Location Manager

Representative's Title (Please Print)

WARNER BROS. TELEVISION,

Name of Principal (i.e. company name) (Please Print)

Street: 300 Television Plaza ,
City: Burbank
State: California
ZIP: 91505

Principal's Mailing Address (Please Print)

310-745-4699

Principal's Phone Number (Please Print)

Stanley Production Services

957 Woodlawn Dr
Thousand Oaks Ca 91360

NOT A PERMIT

SPECIAL FILMING CONDITIONS

1200 BLOCK OF WEST 7th STREET

The Special Filming Conditions described below will be included in the terms and conditions of permits issued for filming in this area and are in addition to the standard terms and conditions applicable to filming permits generally. While these Special Filming Conditions will be included as terms if a permit for filming in this area is issued, they are not intended to, and do not, establish the criteria or standards for determining whether or not a particular permit (or permits) will be issued for this area. The decision whether or not a particular permit (or permits) will be issued is vested in the discretion of the appropriate City or County department or their designees (including FilmLA), to be exercised consistent with public health, safety and general welfare, and applicable land-use ordinances.

It is the primary intent of these guidelines to minimize the disruption to the small businesses in this area by limiting the portion of the street that production companies may occupy or reserve.

- **Affected residents/merchants/businesses must be notified at least two (2) days in advance of the first day of filming or the first day of any substantial set preparation. Notification should be done in both English and Spanish.** *Affected businesses are considered to be all businesses located on both sides of the block being utilized for filming activities. Permit requests must be submitted to FilmLA at least three (3) days in advance*.
- **Production companies may not arrive in the area prior to 7:00 a.m. and must depart no later than 10 p.m.**, unless approval is obtained from the Permit Authority and the approved times are indicated on the permit.
  .
- Posting and parking on 7th Street will be limited to the **area in front of 1234 W. 7th Street (Westland Printing Co.) west to Hartford Avenue only.** No other parking spaces in this block may be used **without the approval** of the adjacent business**.**
- **Additional posting and parking is allowed on the west side of Hartford Avenue from 7th Street going south 300' AND the east side of Garland Avenue from 7th Street to 8th Street.**
- **All loading zones indicated by yellow curb or yellow signs must be kept open for use by nearby businesses.** *Production companies are not permitted to use them for any purpose unless the business or businesses served by the loading zone agrees. This is true even if the loading zone is within or adjacent to areas posted for the production company. Please note that there is one loading zone near the east end of the 1200 block of 7th Street as well as one on the east side of Hartford Avenue near 7th Street*.
- **Cast and crew may not park on area streets.** Off-street parking must be provided.
- **Generators must be shielded and should be located in areas of minimal disturbance. Production companies are prohibited from placing generators at the east side of Hartford Avenue from 7th Street going south 150'.**
- **Sidewalks must be kept clear at all times.**
- Production companies are encouraged to use the parking lot and/or empty space (for extras holding and restroom facilities) at 1234 W. 7th Street. The contact person is Seymour Cohen (310) 780-0493.
- **A FilmLA Monitor may be assigned on a case by case basis to encourage compliance with the permit and conditions. Assignment will be based on the size and scope of the film project.** The Monitor will generally arrive at the designated location 1 hour prior to the permit start time to note proper arrival time and remain with the production company during all filming-related activities and ensure proper departure time.

DRAFT NOT FINAL